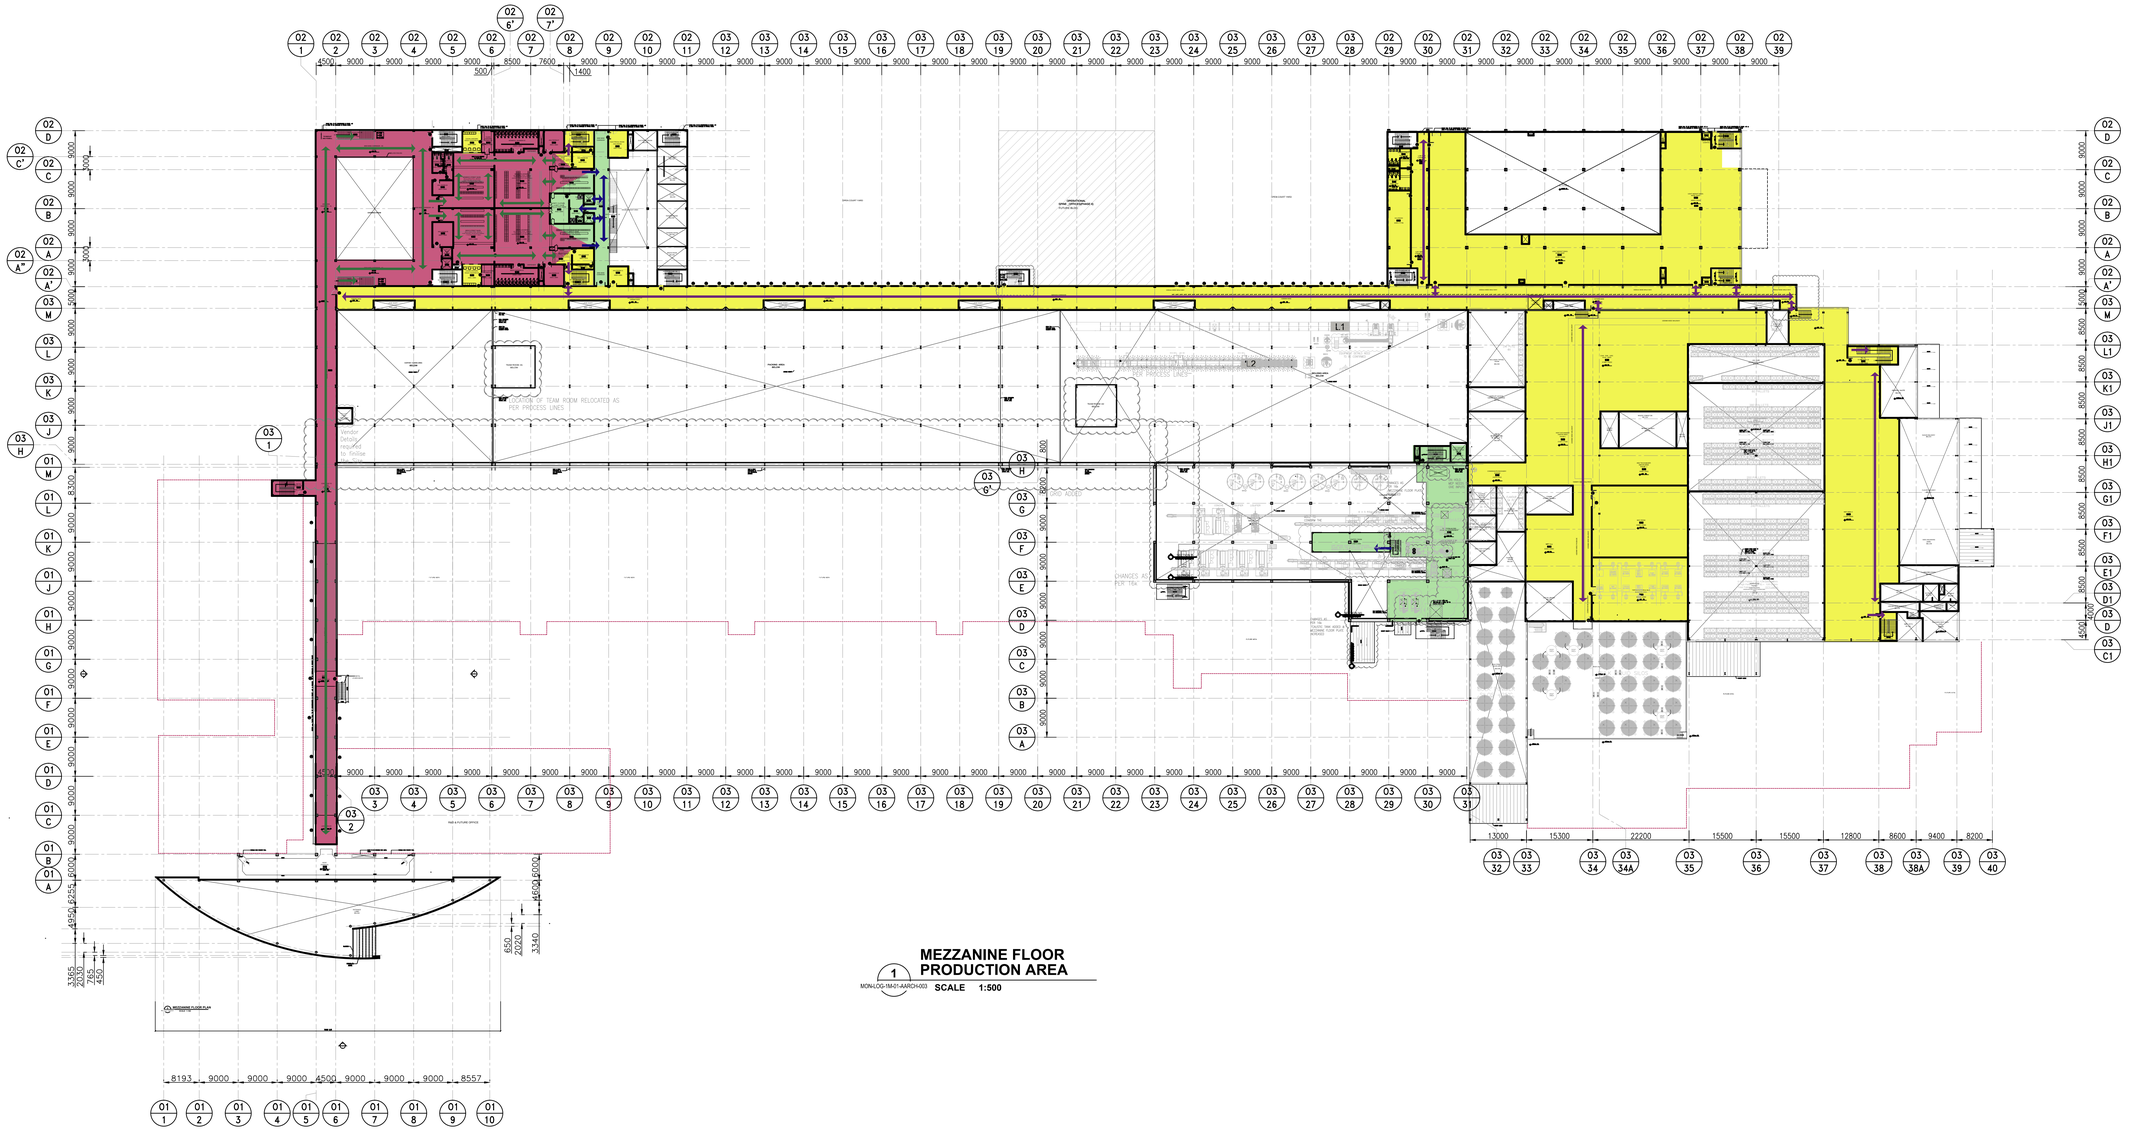


MEZZANINE FLOOR PRODUCTION AREA

1 MON-LOG-1M-01-AARCH-003 SCALE 1:500

GENERAL NOTES

1. ALL UNITS ARE IN mm UNLESS OTHERWISE SPECIFIED.

LEGEND:

AREA HYGIENE

- GREEN ZONE
- RAW ZONE
- YELLOW ZONE
- RED ZONE (STAFF)
- RED ZONE (NON-STAFF)

FLOW

PERSONNEL

- PLANT UNIFORM
- FLOUR & KITCHEN
- LOADING DOCK/ MEP/ MEZZ
- STREET CLOTH (STAFF)
- STREET CLOTH (NON-STAFF)
- ADMIN/ SENSORY/ CAFETERIA/ OFFICE


MATERIAL

- MATERIAL
- WASTE
- EQUIPMENT

REV	DATE	DESCRIPTION	DRAWN	CHK.
L	04/03/2014	ISSUED FOR 90% DESIGN SIGN OFF	OD	RK
K	12/12/2013	FOR DISCUSSION	OD	RK
J	16/10/2013	ISSUED FOR 60% DESIGN REVIEW	OD	RK
H	13/09/2013	ISSUED FOR POST 30% DESIGN REVIEW	OD	RK
G	27/08/2013	ISSUED FOR POST 30% DESIGN REVIEW	OD	SM
F	23/06/2013	ISSUED FOR 30% DESIGN REVIEW	RJC	SM
E	13/06/2013	REVISED WORKSHOP LAYOUT	RJC	SM
D	20/05/2013	WORKSHOP	RJC	SM
C	02/05/2013	WORKSHOP	RJC	SM
B	23/04/2013	WORKSHOP	RJC	SM
A	22/04/2013	PRESENTATION	RJC	SM

PROJECT PHASE: 90% DESIGN

KEY PLAN:

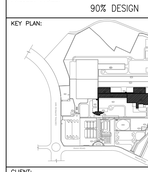

CLIENT:

Mondelez International
Empire Industrial Estate
414, Senapati Bapat Marg
Lower Parel
Mumbai - 400 013
www.mondeleinternational.com

ESP:

MW High Tech Projects (I) Pvt Ltd
A Company of the M+W Group
Level 2 & 3, "Sai Shikha", Plot No. 1264
Road No. 36, Jubilee Hills
Hyderabad - 500 033 (India)
Phone: +91-40-44543650
Fax: +91-40-44543651
www.mwgroup.net

PROJECT TITLE: project nilgiri

DRAWING TITLE:

ARCHITECTURAL PRODUCTION AREA

MEZZANINE FLOOR PLAN

PERSONNEL LOGISTICS

DESIGNED: SM	DRAWN: RJC	CHECKED: SM	
JOB NO. : 34287	SCALE: 1:500	DATE : 01/04/2013	
DRAWING NO. : MON-LOG-1M-01-AARCH-003			REV. K
THIS PRINT AND ITS COPYRIGHT ARE THE PROPERTY OF MW HIGH TECH PROJECTS (I) PVT LTD		SHEET: 01 OF 01	SIZE: A0